BASEMENT
PARKING TOTAL: 240

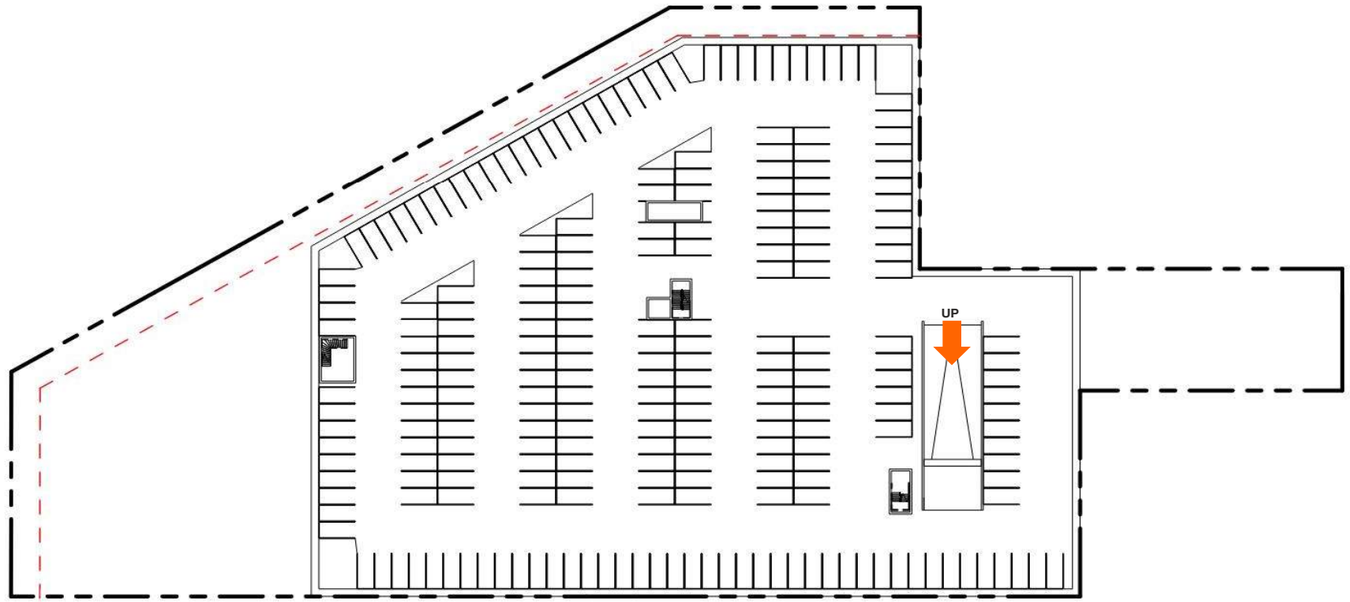

SCALE: 1” = 60’

Bellaire Site *Basement Level Plan*

GROUND FLOOR
MOB: 2,600 SF
RETAIL: 15,000 SF
PARKING TOTAL: 217

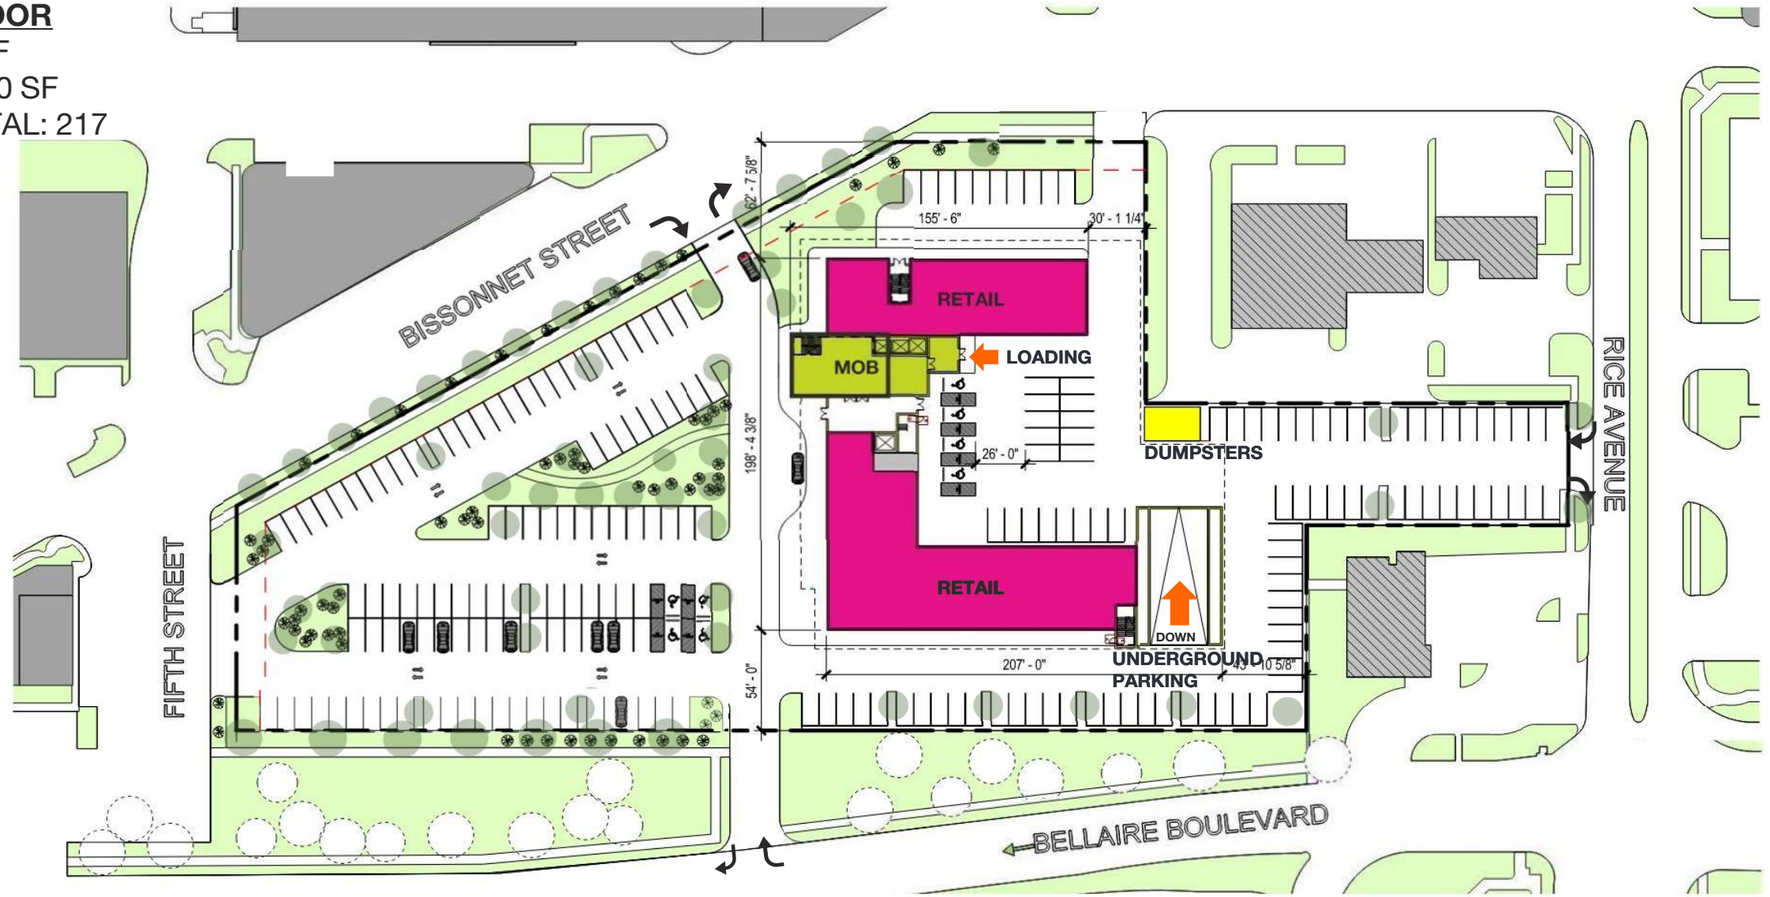

SCALE: 1” = 60’

Bellaire Site *Ground Floor Plan*

SECOND FLOOR
MOB: 43,100 SF

SCALE: 1” = 60’

Bellaire Site *Second Floor Plan*

THIRD FLOOR
MOB: 39,300 SF

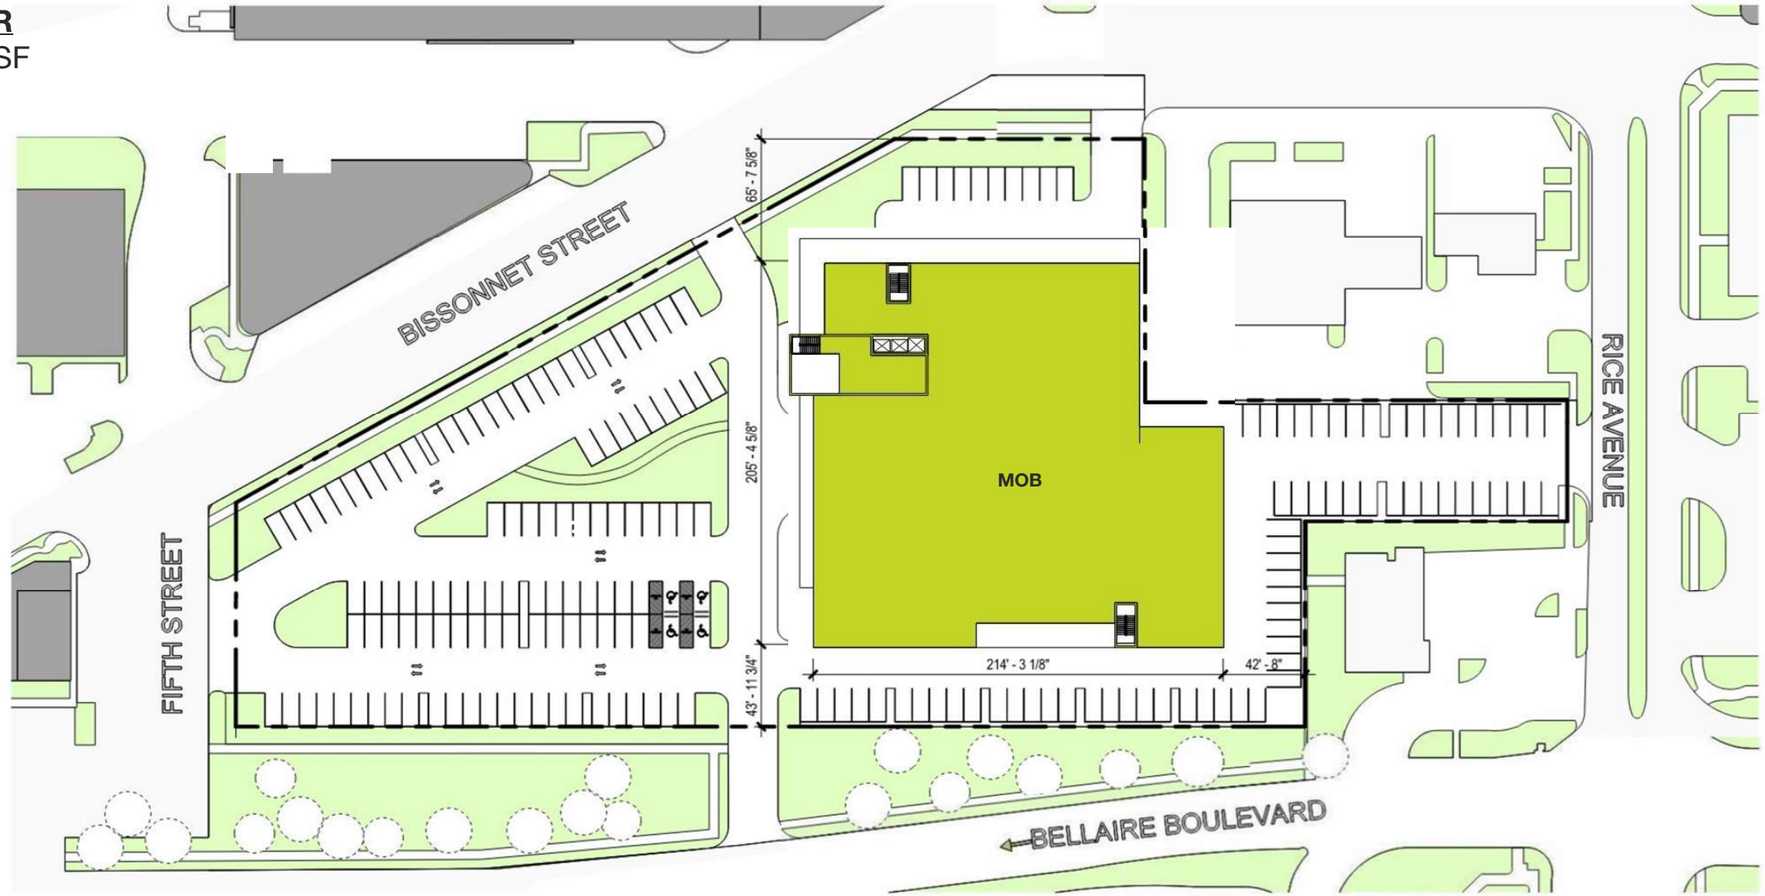

SCALE: 1” = 60’

Bellaire Site *Third Floor Plan*

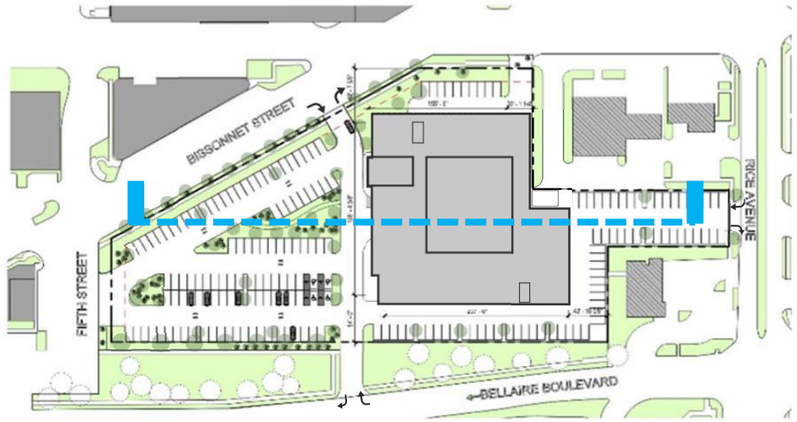

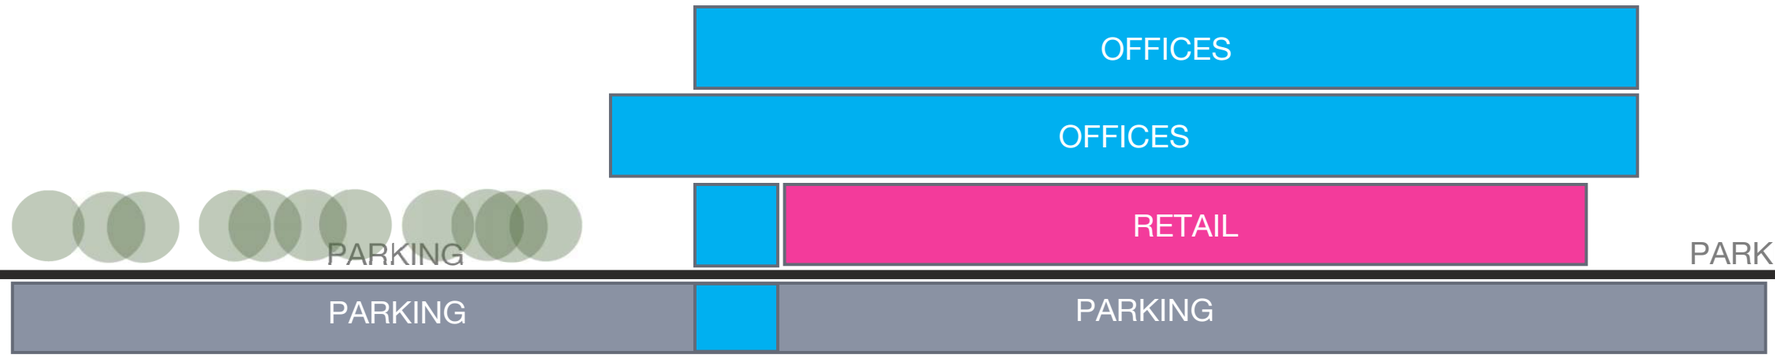

Bellaire Site Site Section Diagram