Clerk's note:- (This page to be taken in connection with Page 61.)

WESTMORELAND FARMS

AMENDED FIRST SUBDIVISION

Scale 1"=500'. December 17, 1910.

UNOFFICIAL COPY

This page to be taken in connection with Page 60.

The South End Land Company hereby executes as its act and deed the accompanying map of the Amended First Sub-division of Westmoreland Farms, the same comprising the following Surveys in Harris County, Texas, as shown thereon, to wit: Jno Beldin, James Blessing and T W House and portions of the Wm. J. Brown, Harvey Samderson, M B Gray and W T Twiat Surveys; and dedicates to the public use a perpetual easement on, over and upon the streets and roads shown thereon for the passage of pedestrians and vehicles only, reserving in itself the fee therein and all rights not herein specially granted.

This is executed in amendment of the map and accompanying certificate of the First Subdivision of Westmoreland Farms recorded of date December 17th 1909 in Plat Book 3 Page 14 of the Map Records of said Harris County.

Witness the signature of the South End Land Company, signing by its President, W W Baldwin and by the Assistant Secretary, A J Condit, with the seal annexed this 23rd day of February A D 1911

W. W. Baldwin, President
A. J. Condit, Assistant Secretary

State of Texas,
County of Harris.

Before me, the undersigned authority, on this day personally appeared W W Baldwin, President and A. J. Condit, Assistant Secretary, of the South End Land Company, who are known to me to be the persons whose names are subscribed to the foregoing certificate of dedication of the Amended First Subdivision of Westmoreland Farms, and acknowledged to me that they executed the same for the purposes and considerations therein expressed and as the act and deed of said Company

Given under my hand and seal of office this the 23rd day of February A D. 1911

(seal) F. F. Arnim, Notary Public in and for Harris County, Texas

Howe & Wise, Civil Engineers
Houston, Texas

File No 79243

Filed for Record - Feb 23, 1911 at 3.25 o'clock P.M. Recorded - March 17th 1911 at 9 o'clock P.M.

Geo Jones Clerk County Court Harris Co, Texas. By J. S. Washburn Deputy

---- 0 ----

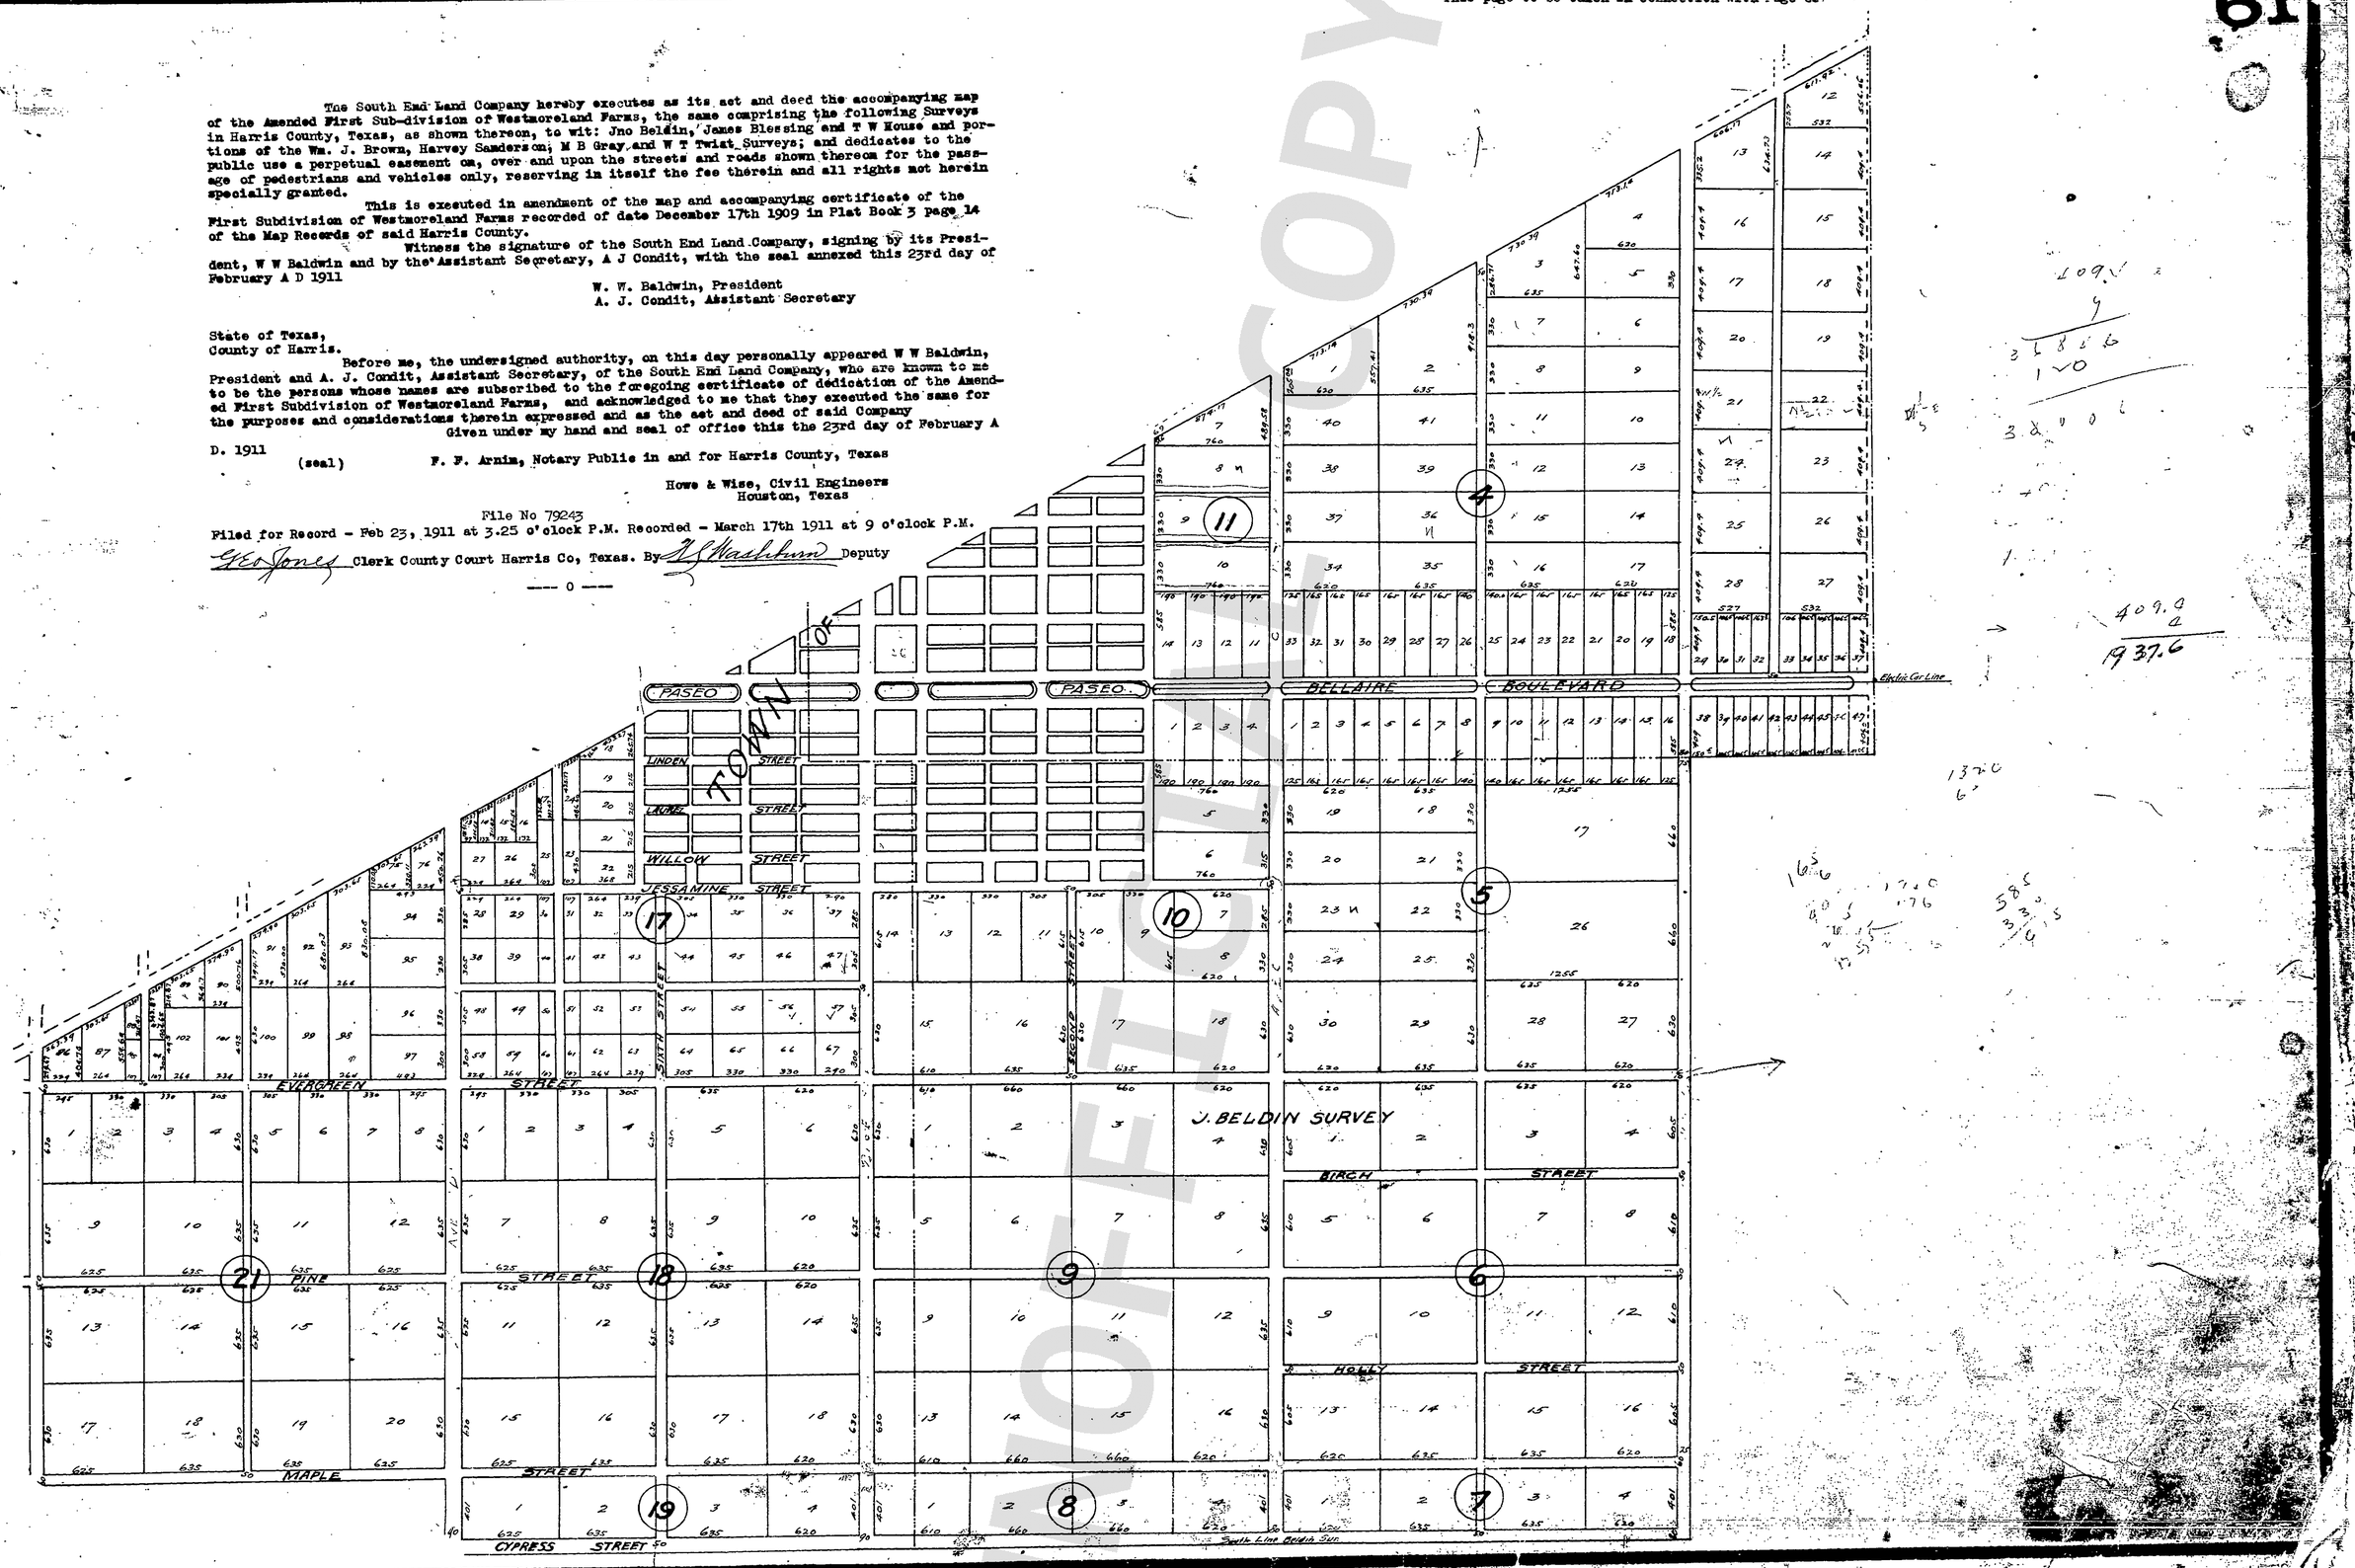

UNOFFICIAL COPY