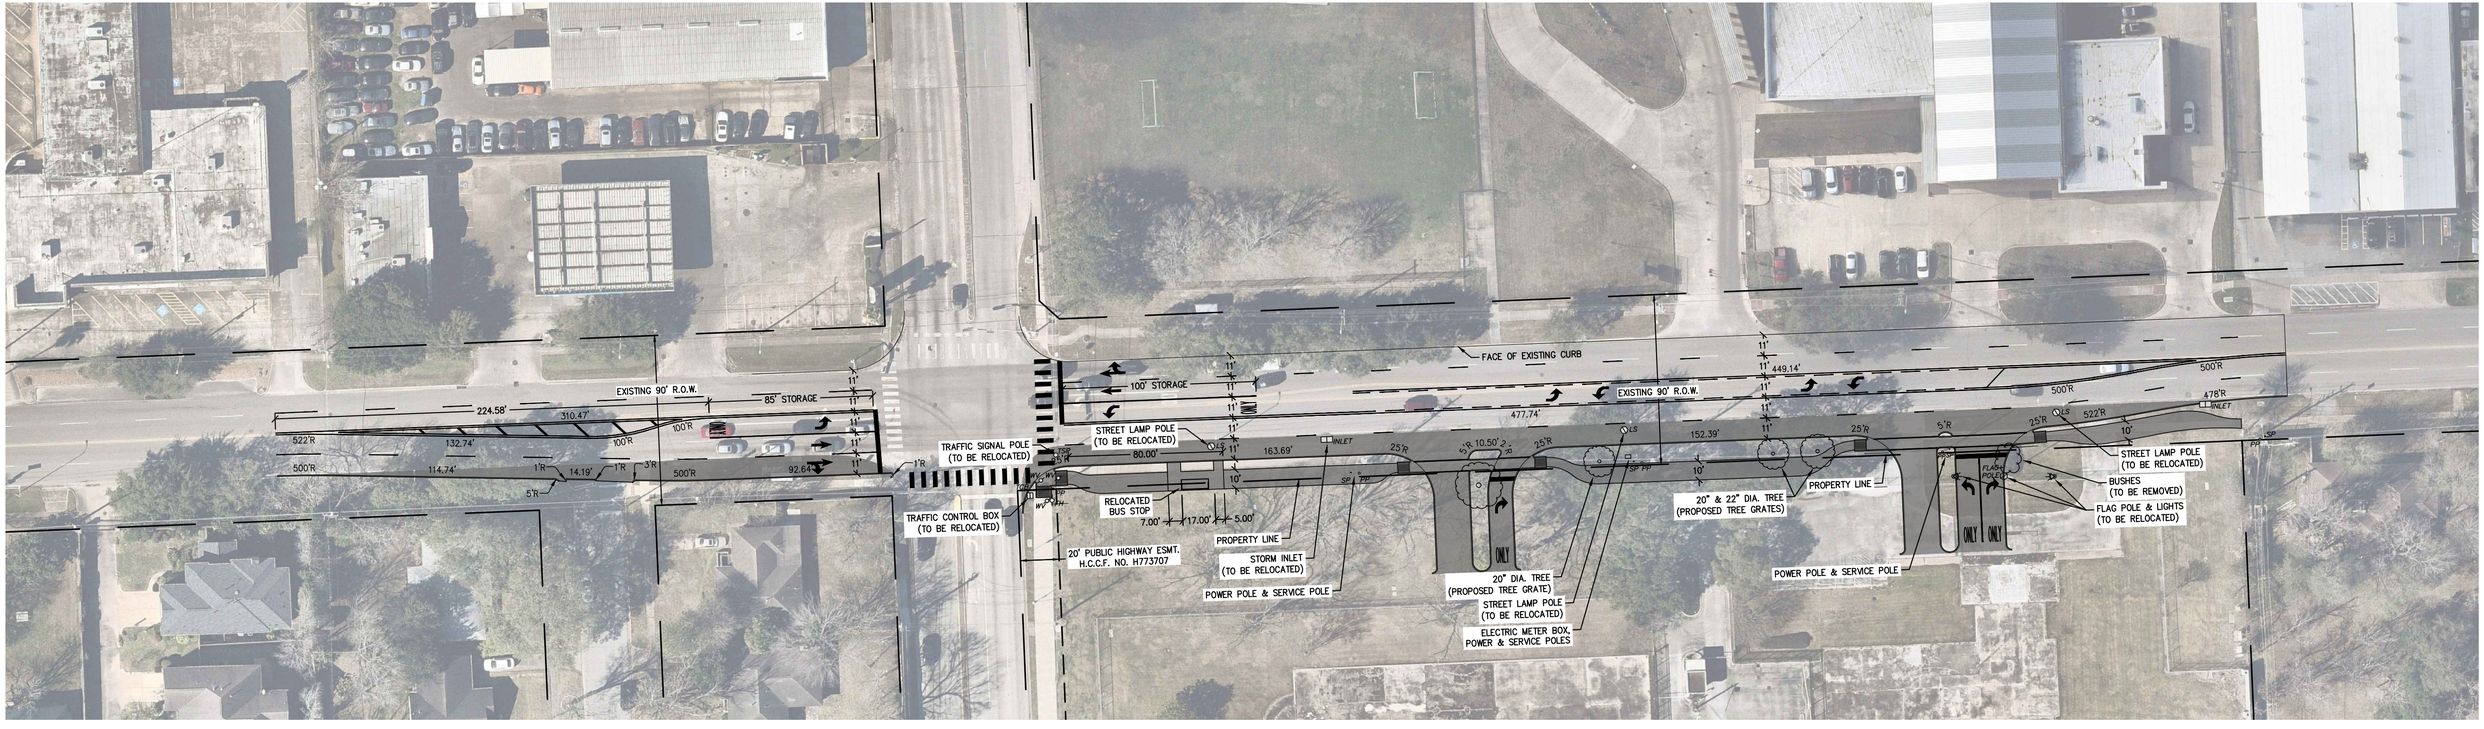

MIN L = $\frac{W^2S}{60}$ < 45 MPH

W = WIDTH OF OFFSET (FT)
S = POSTED SPEED (MPH)
L = LENGTH OF TAPER

W = 11 (FT)
S = 35 (MPH)
L = 224.58'

Widening of South Rice